www.minera-rooftrusses.com
Minera Roof Trusses Ltd.
Five Crosses Industrial Estate,
Minera, Wrexham. LL11 3RD
VAT No. 310 1029 37
(01978) 758869/758476/750287
FAX. (01978) 750293
e-mail : quotes@minera-rooftrusses.com
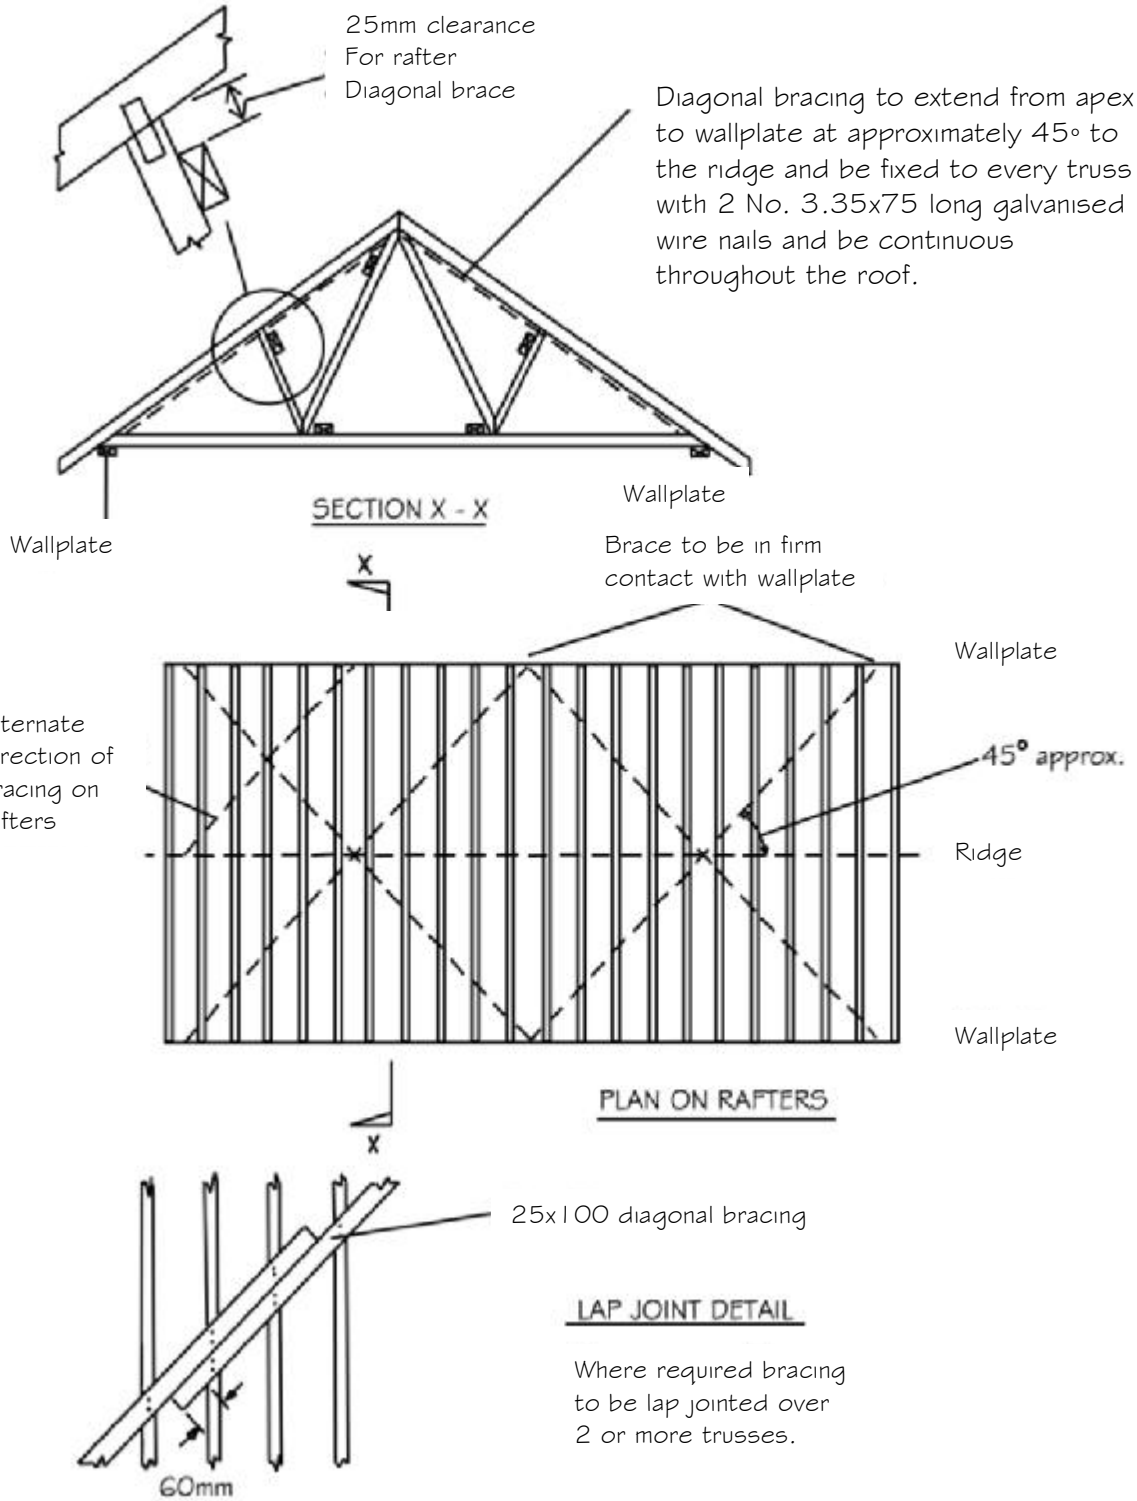
# Rafter Diagonal Bracing for Duo-Pitch Trusses